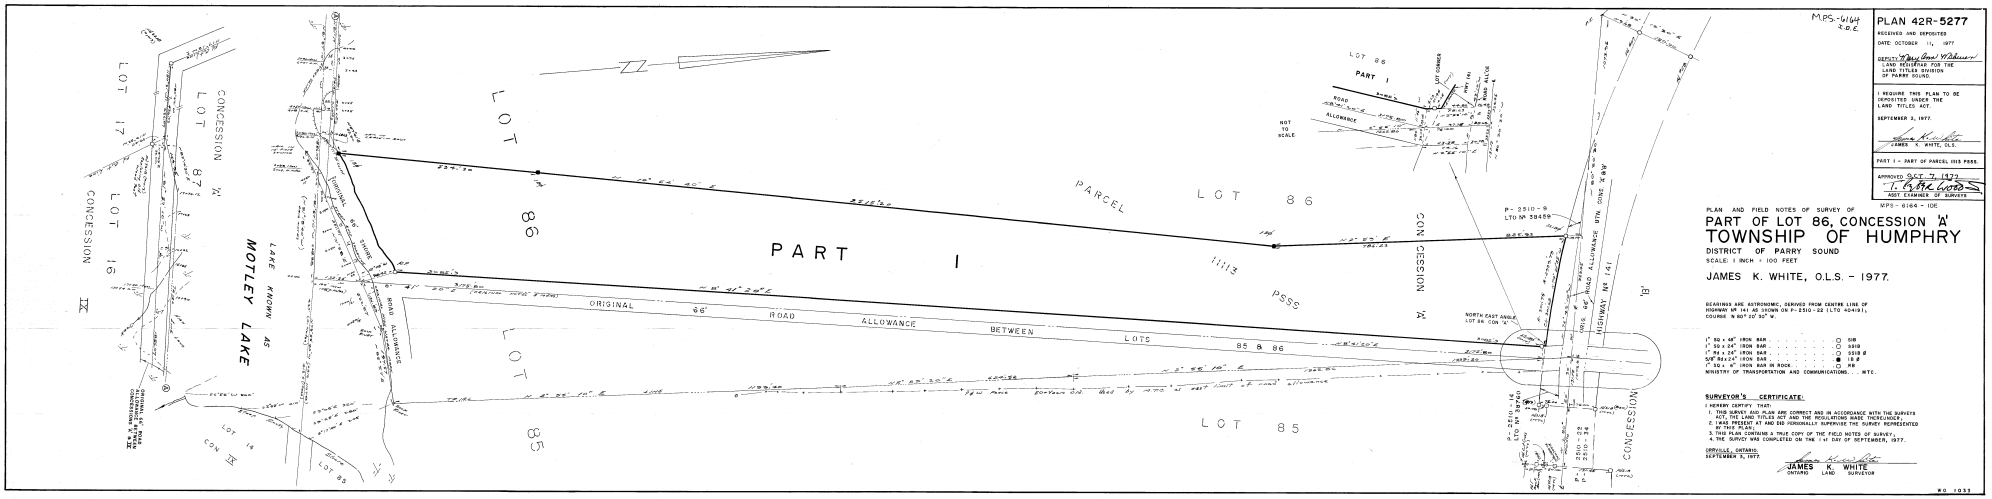

PLAN 42R-5277

RECEIVED AND DEPOSITED

DATE OCTOBER 11, 1977

DEPUTY Mary Grace M. Johnson
LAND REGISTRAR FOR THE
LAND TITLES DIVISION
OF PARRY SOUND

I REQUIRE THIS PLAN TO BE
DEPOSITED UNDER THE
LAND TITLES ACT.

SEPTEMBER 2, 1977.

JAMES K. WHITE, O.L.S.

PART 1 - PART OF PARCEL 1515 PSSS.

APPROVED SEP 7 - 1977
ASST. EXAMINER OF SURVEYS

MPS - 6164 - IOE

PLAN AND FIELD NOTES OF SURVEY OF

PART OF LOT 86, CONCESSION 'A' TOWNSHIP OF HUMPHRY

DISTRICT OF PARRY SOUND

SCALE: 1 INCH = 100 FEET

JAMES K. WHITE, O.L.S. - 1977.

BEARINGS ARE ASTRONOMIC, DERIVED FROM CENTRE LINE OF HIGHWAY No 141 AS SHOWN ON P-2510-22 (LTO 40491), COURSE N 80° 20' 30" W.

1" SQ x 48" IRON BAR . . . . . O SIB
1" SQ x 24" IRON BAR . . . . . O SSIB
1" RD x 24" IRON BAR . . . . . O SSIB Ø
5/8" RD x 24" IRON BAR . . . . . ● IB Ø
1" SQ x 4" IRON BAR IN ROCK . . . . . O RB
MINISTRY OF TRANSPORTATION AND COMMUNICATIONS . . . MTC.

SURVEYOR'S CERTIFICATE:

I HEREBY CERTIFY THAT:

1. THIS SURVEY AND PLAN ARE CORRECT AND IN ACCORDANCE WITH THE SURVEYS ACT, THE LAND TITLES ACT AND THE REGULATIONS MADE THEREUNDER.
2. I WAS PRESENT AT AND DID PERSONALLY SUPERVISE THE SURVEY REPRESENTED BY THIS PLAN.
3. THIS PLAN CONTAINS A TRUE COPY OF THE FIELD NOTES OF SURVEY.
4. THE SURVEY WAS COMPLETED ON THE 1 st DAY OF SEPTEMBER, 1977.

ORRVILLE, ONTARIO,
SEPTEMBER 2, 1977.

JAMES K. WHITE
ONTARIO LAND SURVEYOR

WO 1033