PLAN MATERIAL	
PLASTIC MATERIAL	- TRANSLAR
GAUGE	- 0.003 INCH
INK	- SPECIAL "T"

I REQUIRE THIS PLAN TO BE DEPOSITED UNDER THE LAND TITLES ACT.

NOVEMBER 21, 1979
DATE

D. E. MAGEE
ONTARIO LAND SURVEYOR.

APPROVED JAN. 7/1979

ASSIS. EXAMINER OF SURVEYS

PLAN 42R-6426

RECEIVED AND DEPOSITED

DATE JANUARY 9, 1980

DEPUTY LAND REGISTRAR FOR THE LAND TITLES DIVISION OF PARRY SOUND.

PARTS 1, 2, & 3 PART OF THE 66 FOOT SHORE ROAD ALLOWANCE

M.P.S. - 8004

PLAN AND FIELD NOTES OF SURVEY OF
PART OF THE ORIGINAL 66 FOOT SHORE ROAD ALLOWANCE
AROUND LAKE JOSEPH
IN FRONT OF LOT 34, CONCESSION V

TOWNSHIP OF HUMPHRY

DISTRICT OF PARRY SOUND

SCALE 1 INCH = 50 FEET

D. E. MAGEE, O.L.S. - 1979.

CAUTION

THIS PLAN IS NOT A PLAN OF SUBDIVISION WITHIN THE MEANING OF THE PLANNING ACT.

NOTES

BEARINGS ARE ASTRONOMIC DERIVED FROM THE NORTH LIMIT OF PART 2 PLAN 42 R-6318, COURSE N68° 09' E

THE LIMIT OF LAKE JOSEPH AS SHOWN HEREON AS ORIGINAL HIGH WATER MARK IS THE BEST AVAILABLE EVIDENCE OF THE HIGH WATER MARK OR WATERS EDGE EXISTING AT THE TIME OF THE ORIGINAL SURVEY OF THE TOWNSHIP OF HUMPHRY AND WAS ESTABLISHED AT CONTOUR ELEVATION 741.5 G.S.C. DATUM RELATED TO A MINISTRY OF NATURAL RESOURCES BENCH MARK AT ROSSEAU, ELEVATION 742.92' G.S.C. DATA.

LAKE JOSEPH IS REGULATED AT A MEAN ELEVATION OF 741.5' G.S.C.

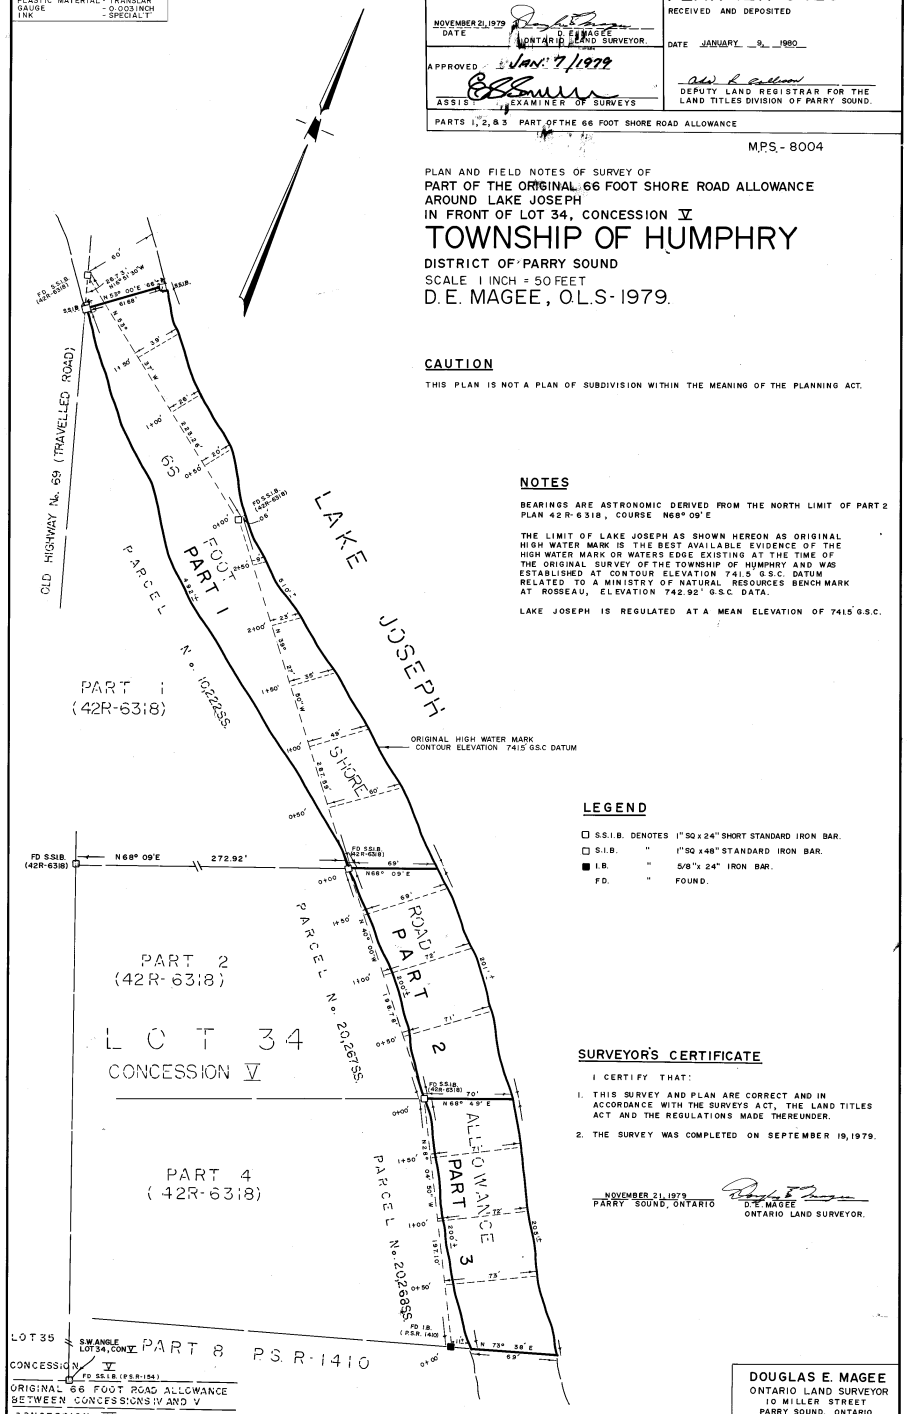

LEGEND

- □ S.S.I.B. DENOTES 1" SQ x 24" SHORT STANDARD IRON BAR.
- □ S.I.B. " 1" SQ x 48" STANDARD IRON BAR.
- ■ I.B. " 5/8" x 24" IRON BAR.
- FD. " FOUND.

SURVEYOR'S CERTIFICATE

I CERTIFY THAT:

1. THIS SURVEY AND PLAN ARE CORRECT AND IN ACCORDANCE WITH THE SURVEYS ACT, THE LAND TITLES ACT AND THE REGULATIONS MADE THEREUNDER.
2. THE SURVEY WAS COMPLETED ON SEPTEMBER 19, 1979.

NOVEMBER 21, 1979
PARRY SOUND, ONTARIO

D. E. MAGEE
ONTARIO LAND SURVEYOR.

DOUGLAS E. MAGEE
ONTARIO LAND SURVEYOR
10 MILLER STREET
PARRY SOUND, ONTARIO
705-746-2523

FILE No. 79310!