PLAN AND FIELD NOTES OF SURVEY

OF LOTS 165 AND 166

AND PART OF

LOTS 164, 167 AND 168

REGISTERED PLAN 558

VILLAGE OF PORT McNICOLL

COUNTY OF SIMCOE

SCALE: 1 inch = 30 feet

CHARLES P. O'DALE LTD.
ONTARIO LAND SURVEYORS
1977

CAUTION:

THIS PLAN IS NOT A PLAN OF SUBDIVISION WITHIN THE MEANING OF SECTIONS 29, 32 OR 33 OF THE PLANNING ACT.

RECEIVED AND DEPOSITED AS:
PLAN 51R - 7388
DATE: DEC. 2, 1977
DEP. LAND REGISTRAR FOR THE REGISTRY DIVISION OF SIMCOE (51)

I REQUIRE THIS PLAN TO BE DEPOSITED UNDER PART II. OF THE REGISTRY ACT.
DATE: NOVEMBER 29, 1977
CHARLES P. O'DALE
ONTARIO LAND SURVEYOR

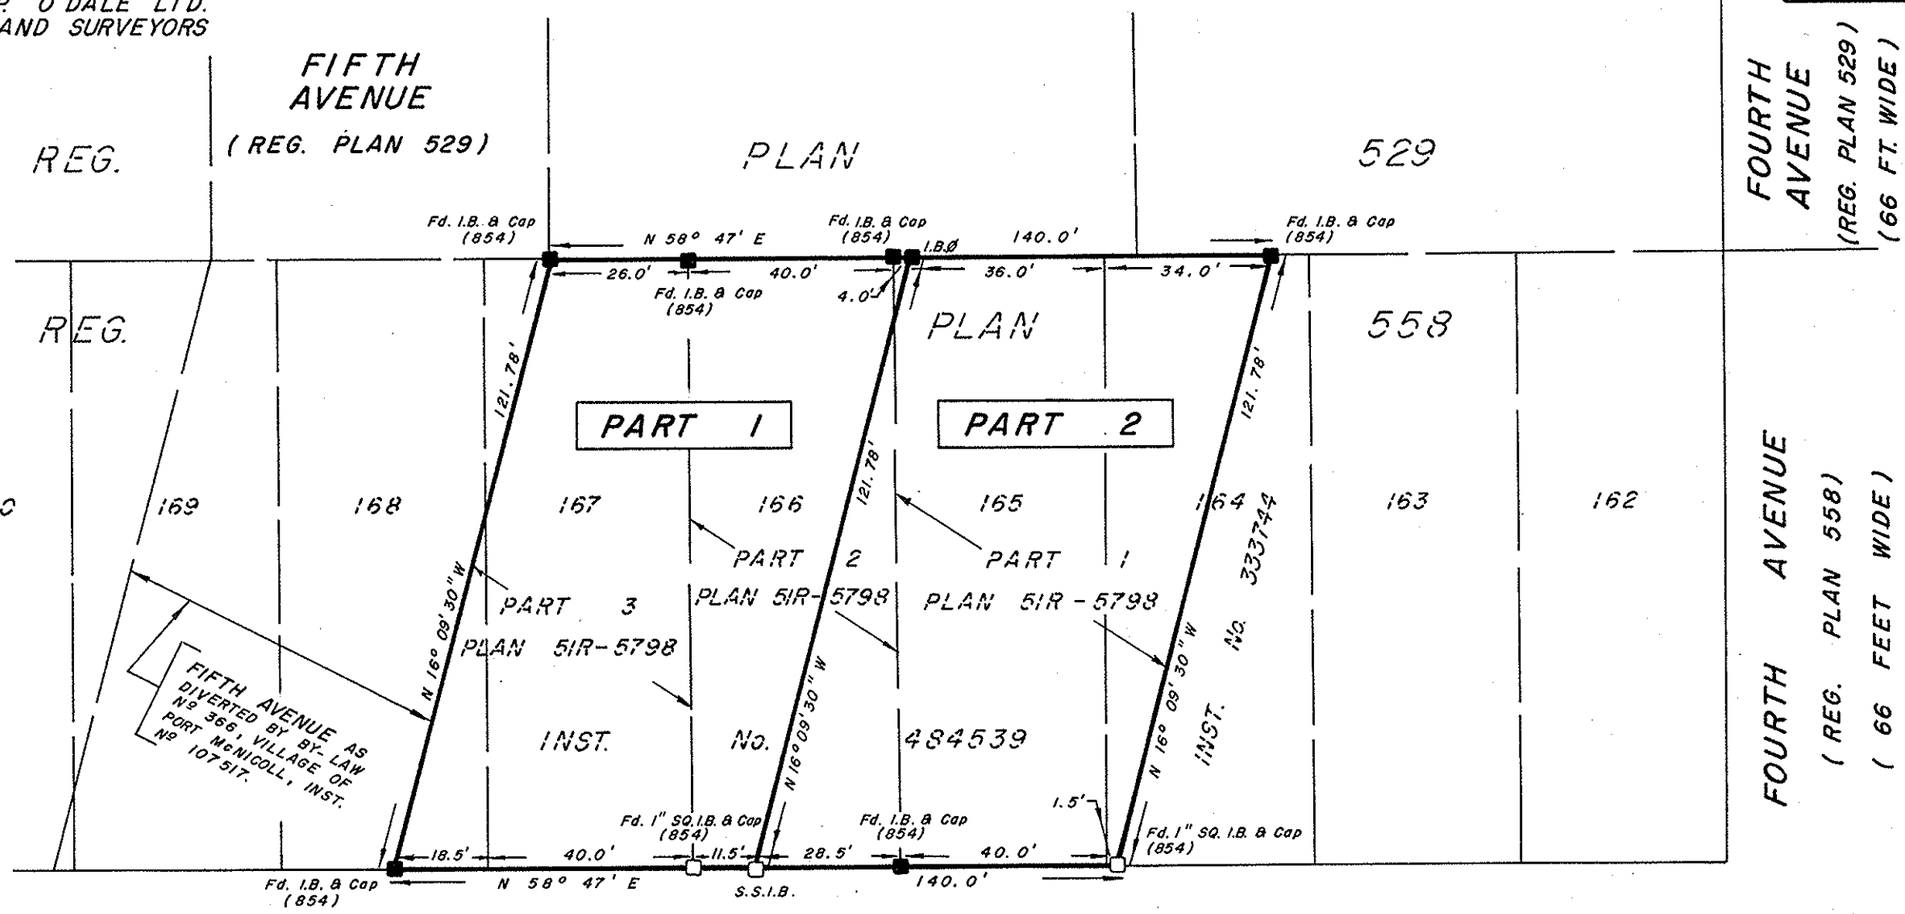

SURVEYOR'S CERTIFICATE

I HEREBY CERTIFY THAT.

1) THIS SURVEY AND PLAN ARE CORRECT AND IN ACCORDANCE WITH THE SURVEYS ACT AND THE REGISTRY ACT AND THE REGULATIONS MADE THEREUNDER.

2) THE SURVEY WAS COMPLETED ON NOVEMBER 25, 1977.

MIDLAND, ONTARIO
NOVEMBER 29, 1977

CHARLES P. O'DALE LTD.
ONTARIO LAND SURVEYORS

CHARLES P. O'DALE
ONTARIO LAND SURVEYOR

LEGEND

- S.S.I.B. DENOTES AN IRON SURVEY BAR 1"SQ. x 24" LONG
- I.B. DENOTES AN IRON SURVEY BAR 5/8"SQ. x 24" LONG
- I.B.Ø DENOTES A ROUND IRON BAR 5/8" DIA. x 24" LONG
- Fd. DENOTES FOUND
- (854) IDENTIFIES D.H. GALBRAITH, O.L.S.

BEARINGS SHOWN HEREON ARE ASTRONOMIC, DERIVED FROM THE NORTHERLY LIMIT OF HAYES STREET, SHOWN AS N 58° 47'E ON PLAN 51R - 5798.

CHARLES P. O'DALE LTD.
ONTARIO LAND SURVEYORS
POST OFFICE BOX 55, MIDLAND, ONTARIO

DATE: NOVEMBER 29, 1977	SCALE: 1 INCH = 30 FEET
CLIENT: CHIDANO CONST.	SURVEY BY: C.P. O'DALE LTD., O.L.S.
DRAWN BY: M. LESPERANCE	FILE Nº: TAY - R.P. 558 - 14