PLAN AND FIELD NOTES OF SURVEY OF

BLOCK G REGISTERED PLAN Nº 163

VILLAGE OF ROSSEAU

DISTRICT OF PARRY SOUND

SCALE 1 INCH = 100 FEET

L.U. MAUGHAN, OLS 1968

RECEIVED AND DEPOSITED AS

PLAN PSR-1306

27. NOV. 1968.

REGISTRAR FOR THE REGISTRY DIVISION OF PARRY SOUND

I REQUIRE THIS PLAN TO BE DEPOSITED UNDER PART II OF THE REGISTRY ACT

NOVEMBER 20, 1968

L.U. MAUGHAN
ONTARIO LAND SURVEYOR

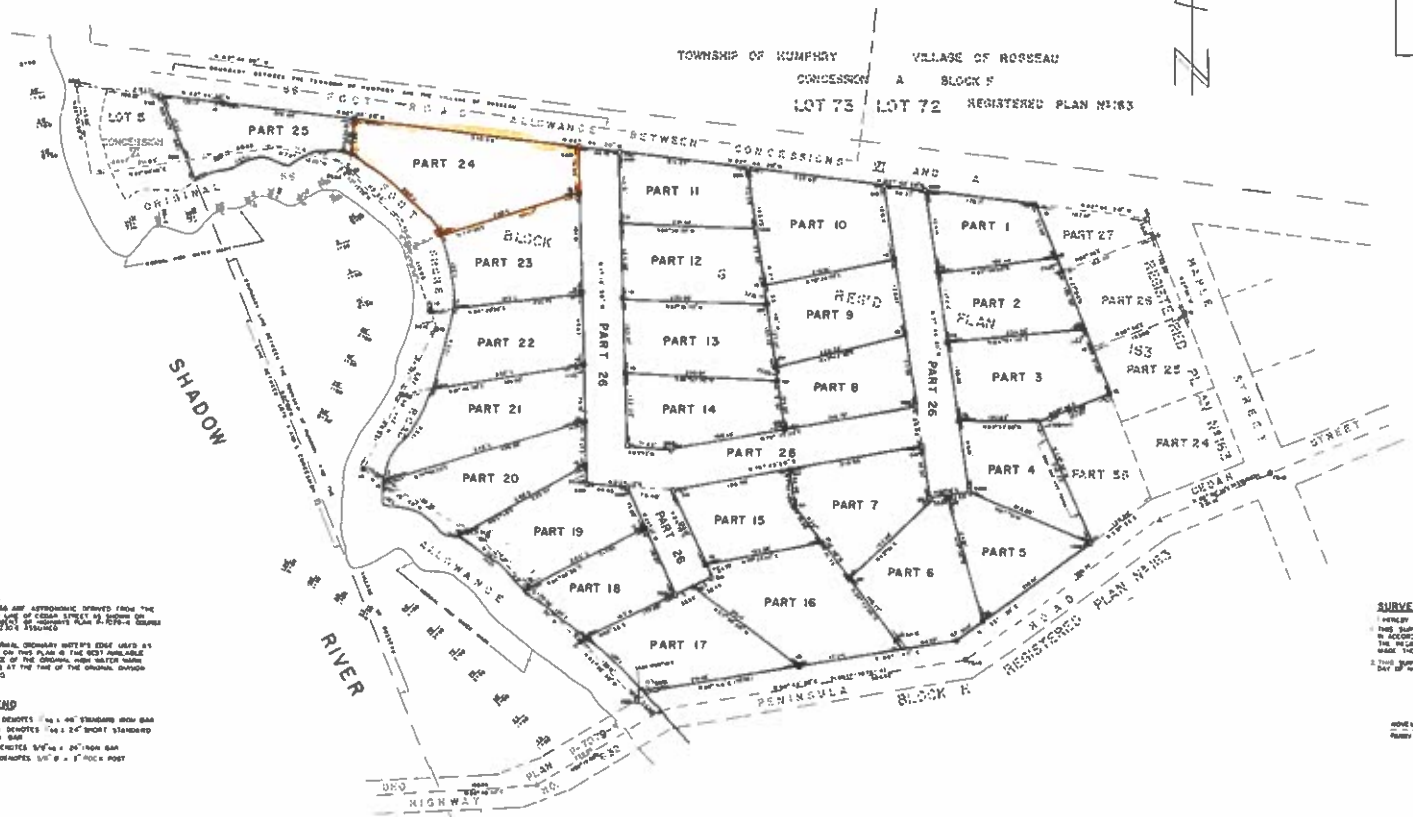

NOTE

BEARINGS ARE ASTRONOMIC DERIVED FROM THE CENTER LINE OF CEDAR STREET AS SHOWN ON DEPARTMENT OF HIGHWAYS PLAN P-1279-4 SOURCE HS PSR 3016 ASSUMED

THE NORMAL ORDINARY WATER'S EDGE USED AS A LIMIT ON THIS PLAN IS THE BEST AVAILABLE EVIDENCE OF THE ORIGINAL HIGH WATER MARK EXISTING AT THE TIME OF THE ORIGINAL DIVISION OF LAND

LEGEND

- ○ SIB DENOTES 1/2" x 48" STANDARD IRON BAR
- ⊙ 2SIB DENOTES 1/2" x 24" SHORT STANDARD IRON BAR
- ⊕ IB DENOTES 5/8" x 24" IRON BAR
- ● RP DENOTES 5/8" Ø x 5" ROCK POST

SURVEYOR'S CERTIFICATE

I HEREBY CERTIFY THAT

1. THIS SURVEY AND PLAN ARE CORRECT AND IN ACCORDANCE WITH THE SURVEYS ACT AND THE REGISTRY ACT AND THE REGULATIONS MADE THEREUNDER
2. THE SURVEY WAS COMPLETED ON THE 15TH DAY OF NOVEMBER 1968

NOVEMBER 18th, 1968
PARRY SOUND, ONTARIO

L.U. MAUGHAN
ONTARIO LAND SURVEYOR

PROJECT Nº 68214 PLAN 163-G & Nº 163-3