

dm8975


PLAN C-97

COPY IN CUSTODY OF
REGISTRAR

1-4-3

5-WO-1-7

COMPILED PLAN OF
PART OF LOT 15, CONCESSION 1
TOWNSHIP OF WOOD (NOW IN THE)
TOWNSHIP OF MUSKOKA LAKES
DISTRICT MUNICIPALITY OF MUSKOKA
SCALE: 1 INCH = 200 FEET

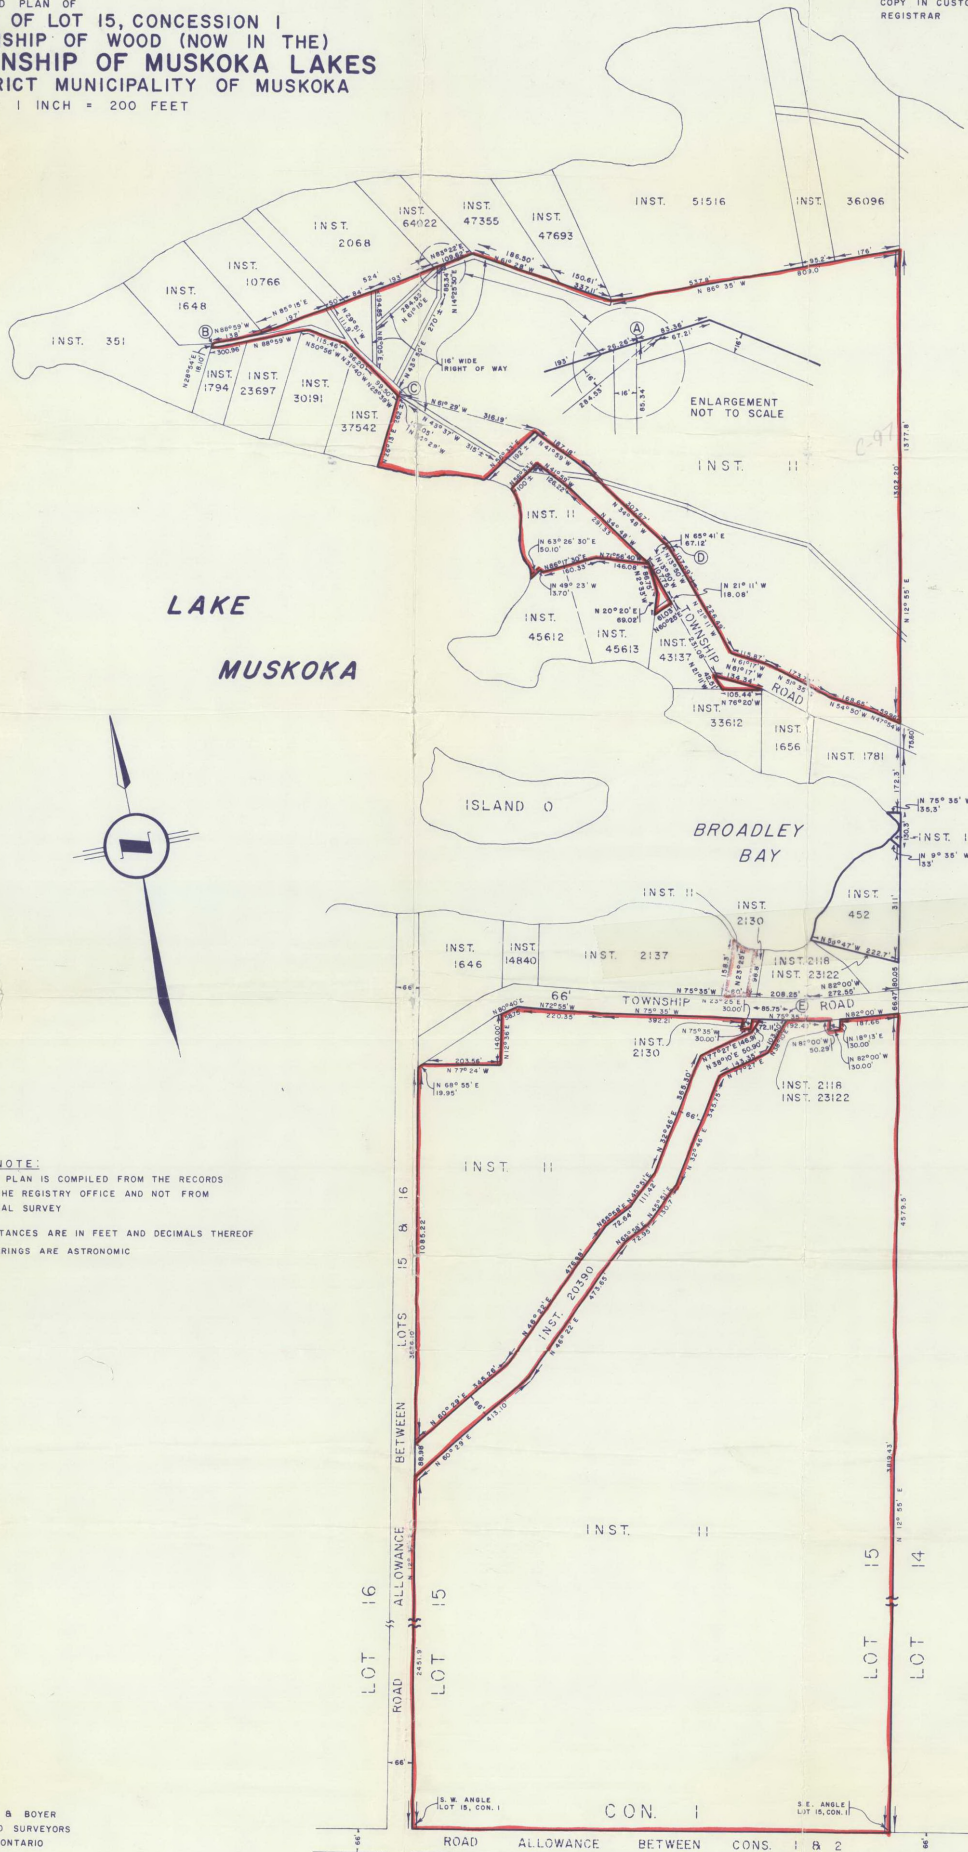

NOTE:
THIS PLAN IS COMPILED FROM THE RECORDS
OF THE REGISTRY OFFICE AND NOT FROM
ACTUAL SURVEY
—DISTANCES ARE IN FEET AND DECIMALS THEREOF
—BEARINGS ARE ASTRONOMIC

JAN. 13, 1971
FITZMAURICE & BOYER
ONTARIO LAND SURVEYORS
BRACEBRIDGE, ONTARIO
FILE NO 9226