

SCALE - 1" = 50'
THOMAS L. GLASSFORD, O.L.S. - 1977.

CAUTION: THIS PLAN IS NOT A PLAN OF
SUBDIVISION WITH THE MEANING OF SECTION 29,
AS ON 53 OF THE PLANNING ACT.


DEPUTY LAND REGISTRAR FOR THE REGISTRY
DIVISION OF MURDOCA.
PART 1, 203 - ALL OF 1937, 231 (Undermining) and
ALL OF 1937, 27200.

CONCESSION VII

P.M.3

ORIGINAL ROAD ALLOWANCE BETWEEN

CONCESSIONS VI & VII

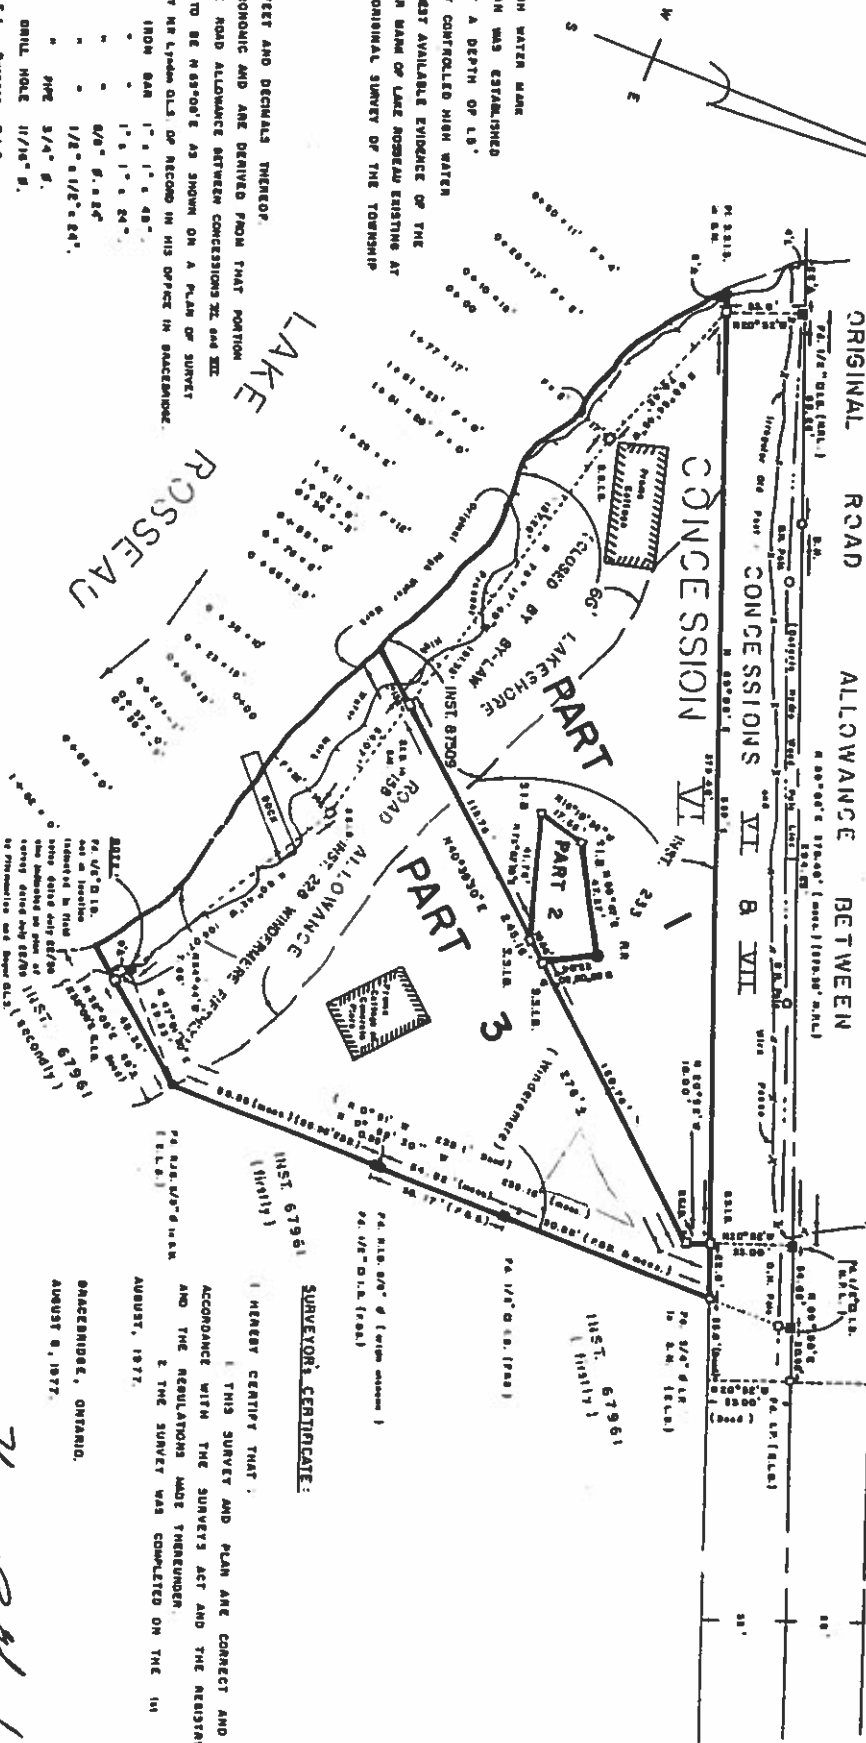

NOTE:
THE ORIGINAL HIGH WATER MARK SHOWN ON THIS PLAN WAS ESTABLISHED BY BOUNDRIES AT A DEPTH OF 1.5' BELOW THE PRESENT CONTROLLED HIGH WATER MARK AND IS THE BEST AVAILABLE EVIDENCE OF THE ORIGINAL HIGH WATER MARK OF LAKE ROSSEAU EXISTING AT THE TIME OF THE ORIGINAL SURVEY OF THE TOWNSHIP OF WATT.

LEGEND:

- DISTANCES ARE IN FEET AND DECIMALS THEREOF.
- BEARINGS ARE ASTRONOMIC AND ARE DERIVED FROM THAT PORTION OF THE E. OF THE ROAD ALLOWANCE BETWEEN CONCESSIONS VI AND VII WHICH IS ASSUMED TO BE N 89° 00' E AS SHOWN ON A PLAN OF SURVEY DATED DEC. 13, 1960 BY MR. L. H. D. OLS. OF RECORD IN HIS OFFICE IN BRACEBRIDGE.
- 31.8' DEMOTES FROM 666' 1" 1' 8" 48"
- 33.10' - - - - - 1' 8" 1' 8" 24"
- 31.8' - - - - - 6/8" 5' 1' 26"
- 1.8' - - - - - 1/2" 1' 1/2" 24"
- 1.8' - - - - - 3/4" 5' 1' 26"
- 0.8' - - - - - DRILL HOLE 11/16" 5'.
- E.L.B. DEMOTES E.L. Burgess, O.L.S.
- F. - - - - - FLOODING.
- G.H. - - - - - ONTARIO HYDRO.

SURVEYOR'S CERTIFICATE:

I HEREBY CERTIFY THAT:
THIS SURVEY AND PLAN ARE CORRECT AND IN
ACCORDANCE WITH THE SURVEY ACT AND THE REGISTRY ACT
AND THE REGULATIONS MADE THEREUNDER.
THE SURVEY WAS COMPLETED ON THE 14TH DAY OF
AUGUST, 1977.
BRACEBRIDGE, ONTARIO.
AUGUST 8, 1977.

Thomas L. Glassford
THOMAS L. GLASSFORD,
ONTARIO LAND SURVEYOR.